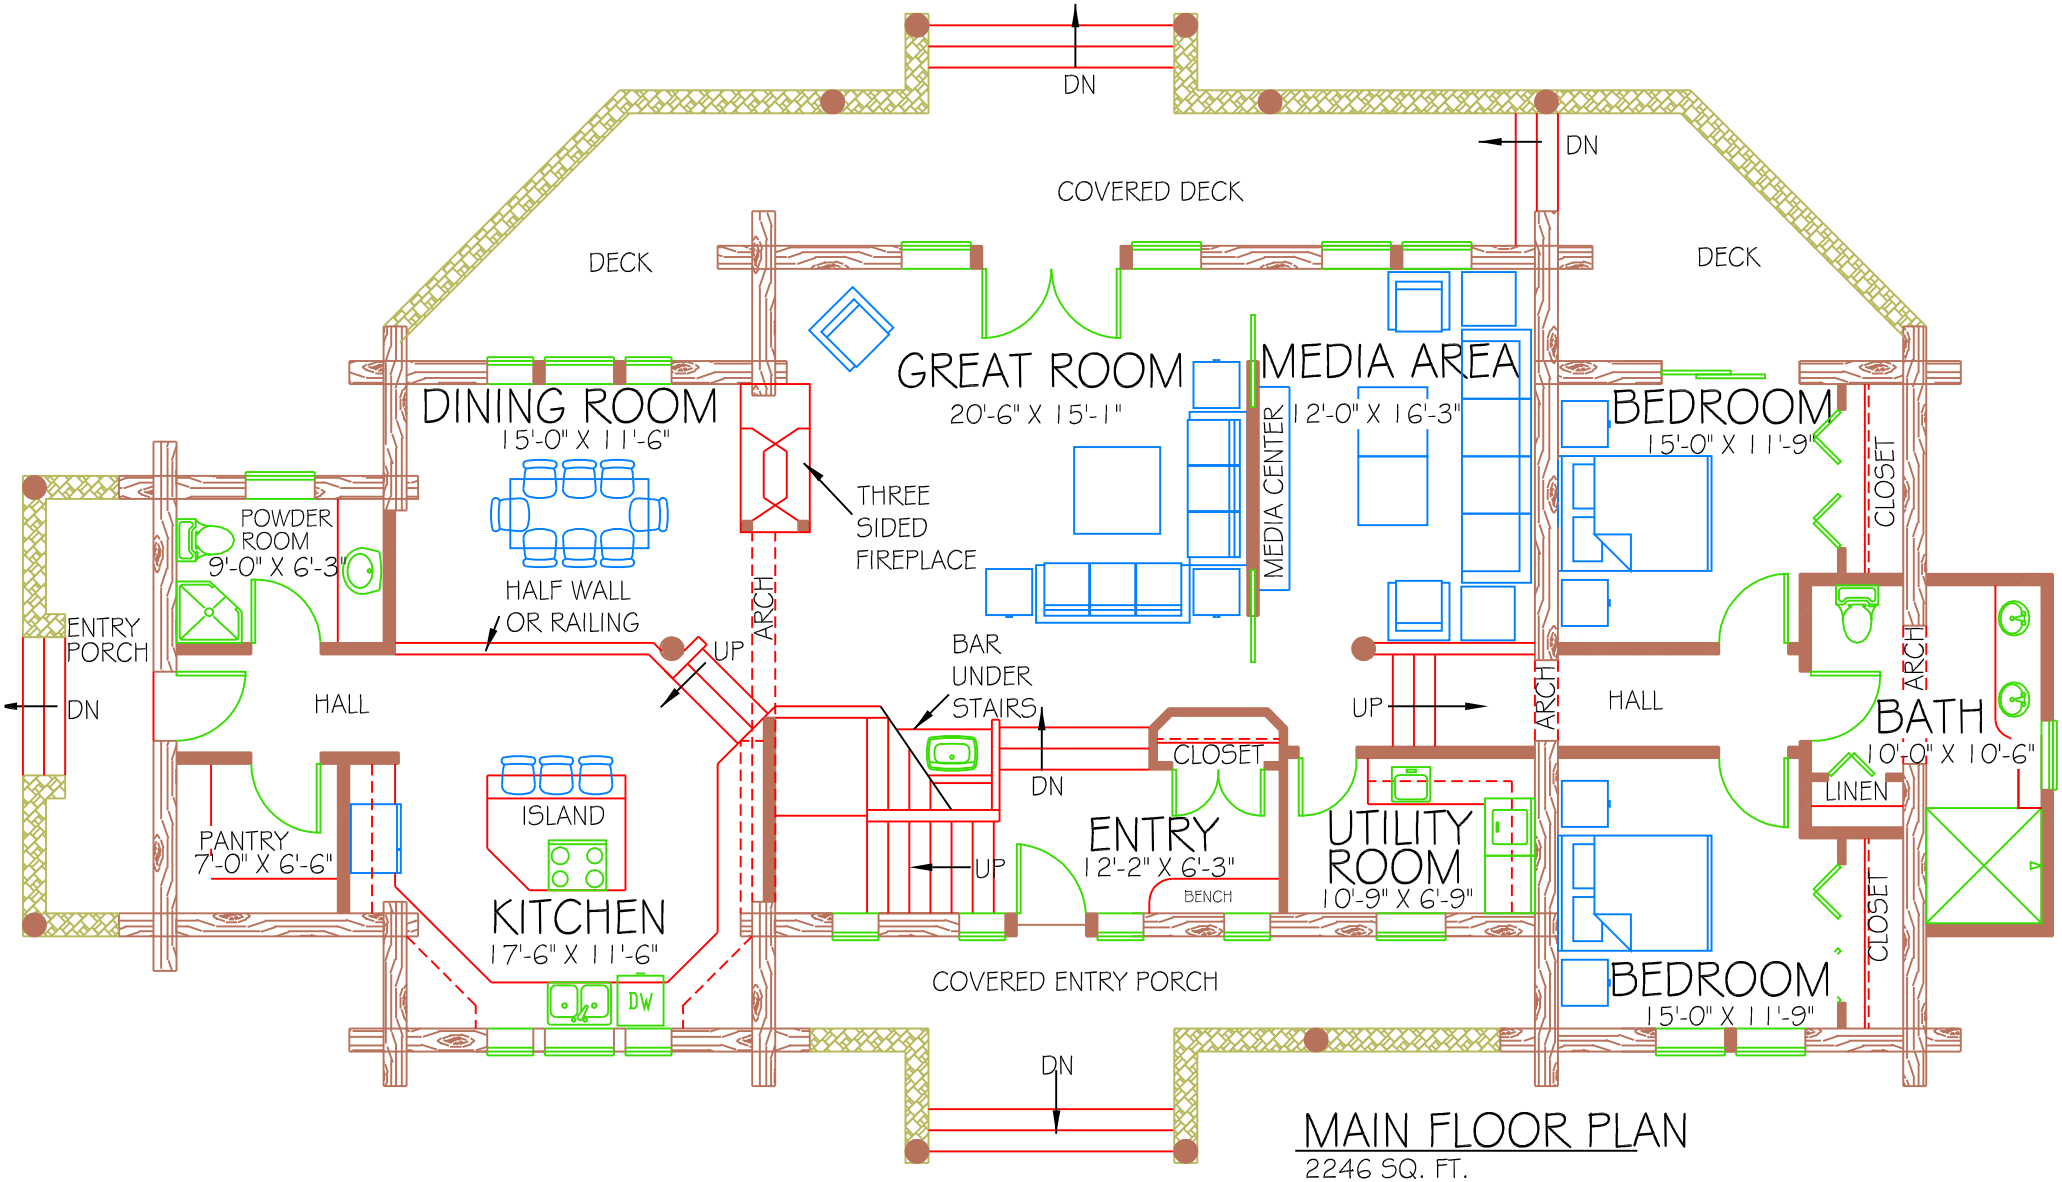

MAIN FLOOR PLAN

2246 SQ. FT.